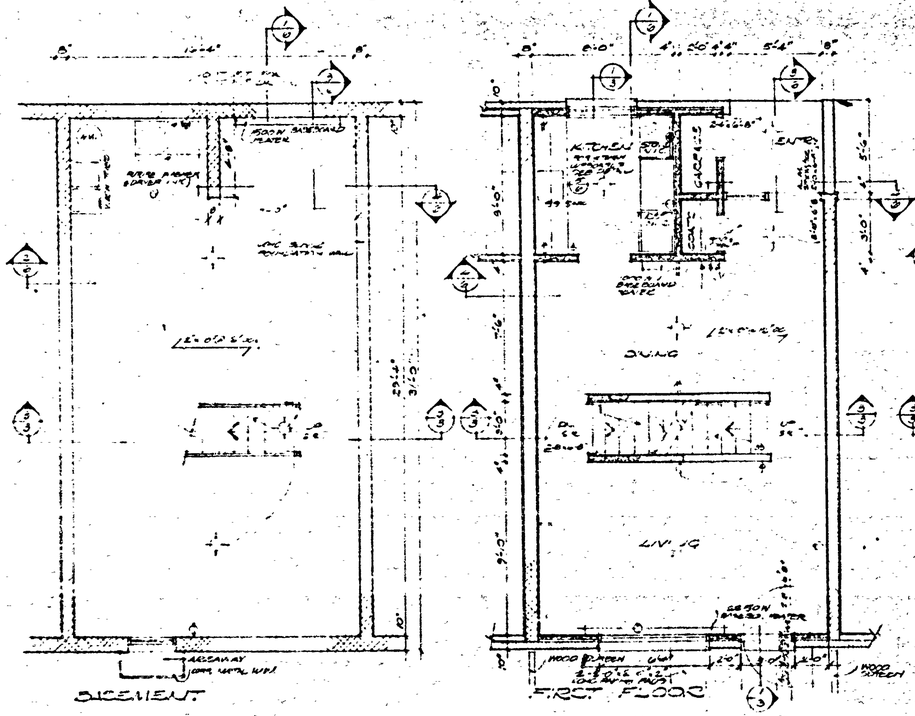

THREE BEDROOM UNIT (TYPICAL FLOOR PLANS)
SCALE: 1/4"=1'-0"

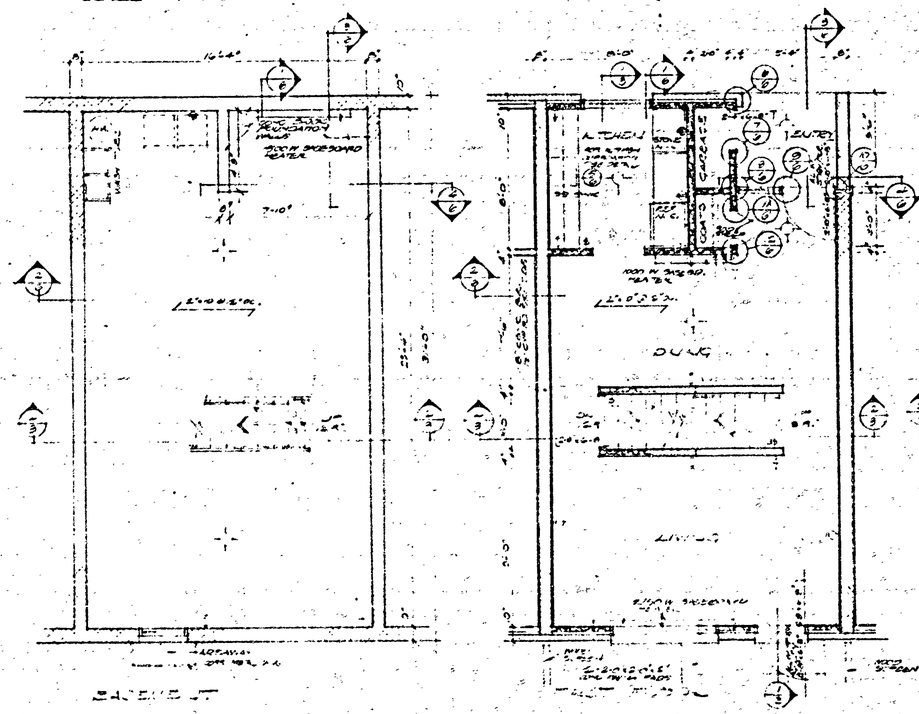

TWO BEDROOM UNIT (TYPICAL FLOOR PLANS)
SCALE: 1/4"=1'-0"

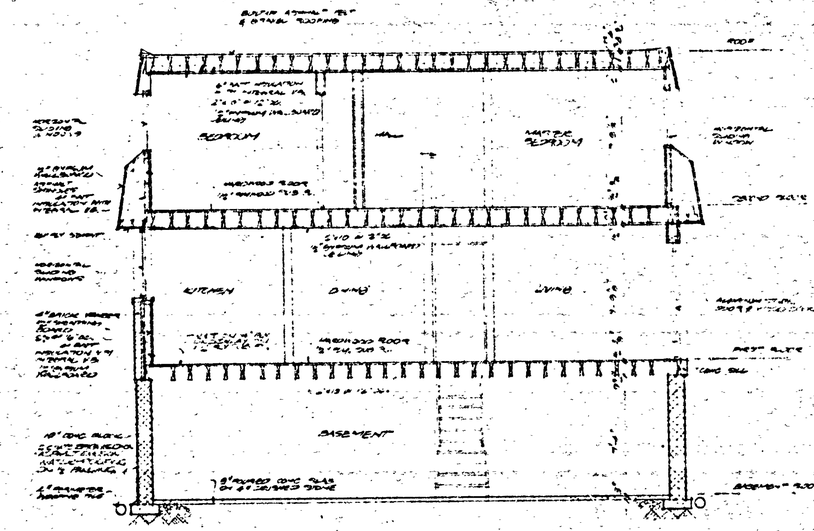

1/3 TYPICAL CROSS SECTION

NOTE:
ALL INTERIOR PARTITIONS NON LOAD BEARING AND ARE 2"x3" STUDS @ 16" O.C.

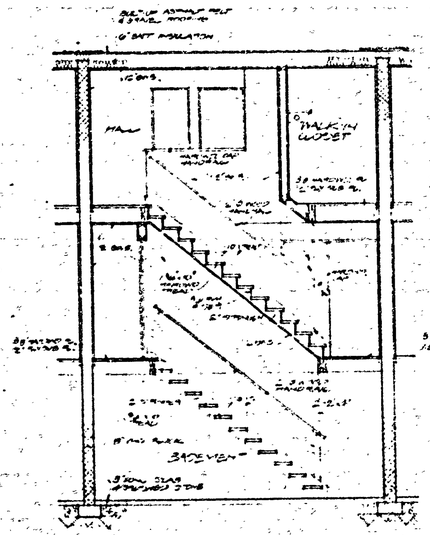

1/3 SECTION - TWO BEDROOM UNIT

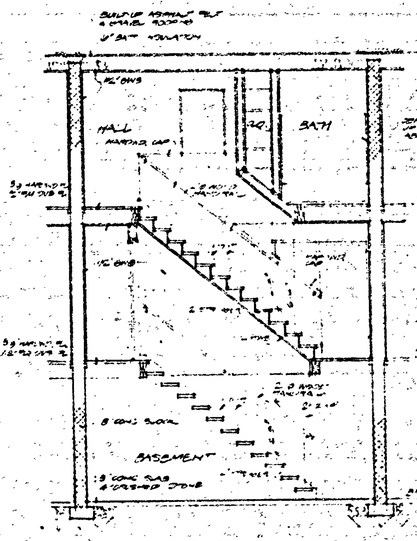

1/3 SECTION - THREE BEDROOM UNIT

H.K.
N.C.K.

M3108-A12 TWO & THREE BEDROOM UNITS

ONTARIO HOUSING CORPORATION
FAMILY HOUSING PROJECT
PARKHILL ROAD - PETERBOROUGH

CHARLES HUFFMAN LTD. - PETERBOROUGH
GENERAL CONTRACTOR

WILLIAM LETT — ARCHITECT
[illegible] TORONTO 5, TEL. [illegible]

SCALE 1/4"=1'-0"
DATE OCT. 11 1954
DRAWN W.C.
PROJECT NO. 3032

DRAWING NO. 3
OF SEVEN

WILLIAM ALLEMAN LETT ASSOCIATE ARCHITECT REGISTERED ONTARIO ARCHITECT